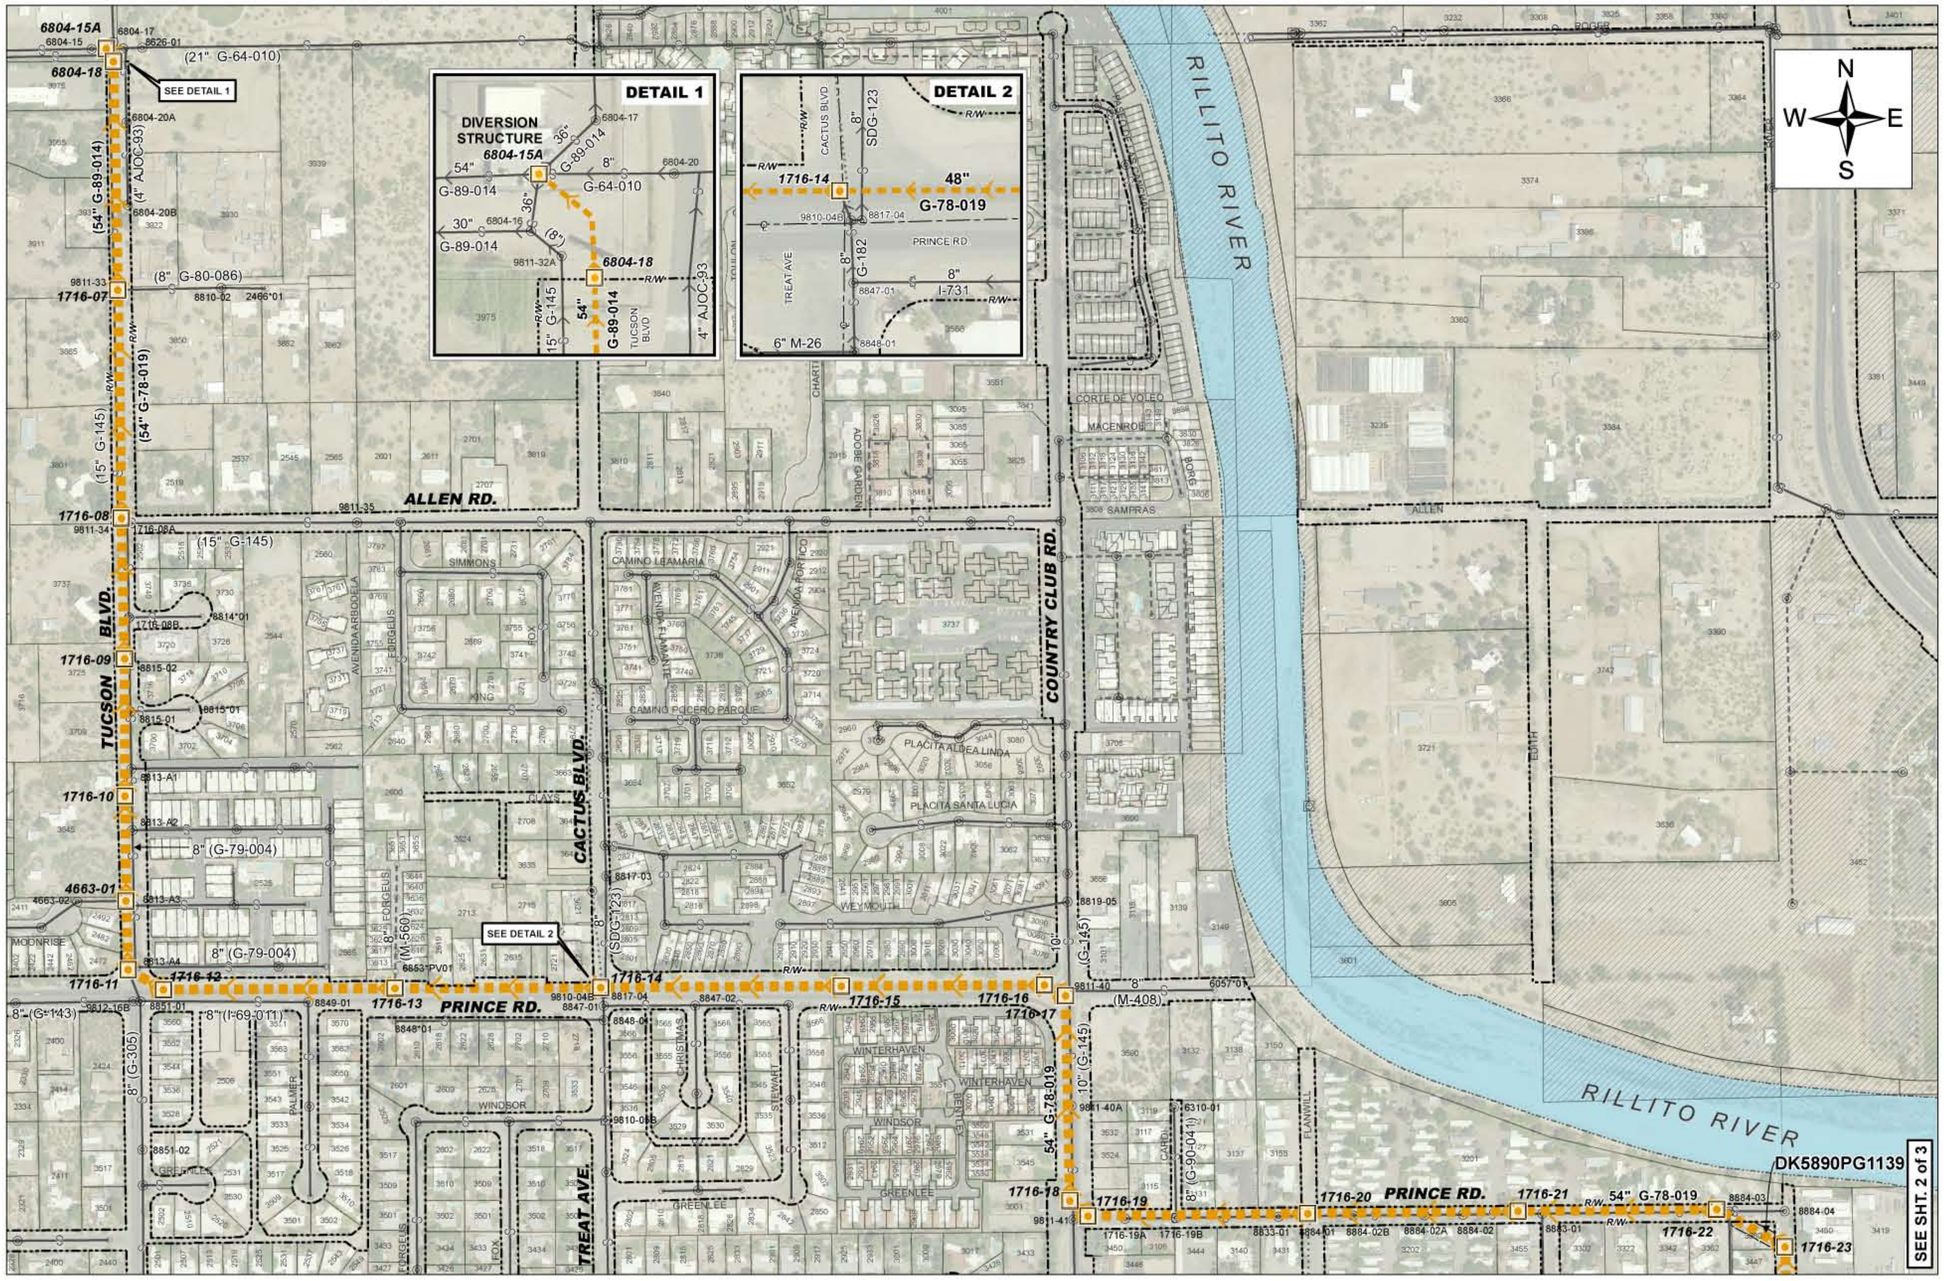

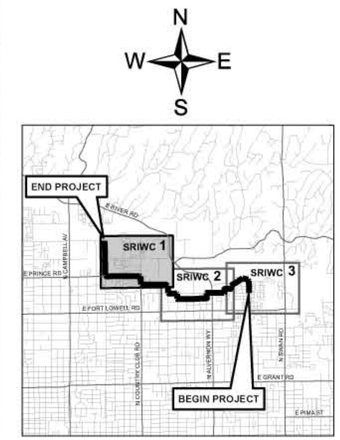

SHEET LOCATION MAP

N.T.S.

Legend

- CIPP MANHOLES
- SOUTH RILLITO INTERCEPTOR WEST CENTRAL (SRIWC)
- BK3906PG244 — SRIWC EASEMENT DOCKET BOOK & PAGE
- SRIWC EASEMENT BOUNDARY
- PUBLIC R.O.W.
- ACCESS ROAD
- PIMA COUNTY PARCELS
- Manholes
- Cleanouts
- Public Sewer
- Private Sewer
- Abandoned Sewer
- Major Washes
- 4301 — Parcels w/Addresses

SHEET TOTALS

ITEM	QUANITY
6" CIPP	N/A
8" CIPP	514 L.F.
10" CIPP	N/A
12" CIPP	N/A
PT. REPAIR/[illegible]SL	5
PT. RE[illegible] EXCAVATION	N/A
HCS "TOP HATS"	N/A

Example

R-2013-151 60%

PN 3SRWC4

NO.	REVISION	APPV'D.	DATE

PRELIMINARY NOT FOR CONSTRUCTION

DESIGNED BY: N.O.
DRAWN BY: S.H.
REVIEWED BY (DESIGN): N.O.
REVIEWED BY (FIELD CHIEF):
FILE NAME NO.:

PIMA COUNTY
WASTEWATER RECLAMATION
201 North Stone Avenue * Tucson, Arizona 85701-1207 * Phone: (520) 724-6500

3SRWC4
SOUTH RILLITO - WEST CENTRAL INTERCEPTOR REHABILITATION PROJECT
PLAN SHEET

R-2013-151

DATE : 01-14-2014

SCALE — HORIZ. : 1" = 200 FT. — VERT. : N/A

SHEET NO. : SRIWC 1 of 3