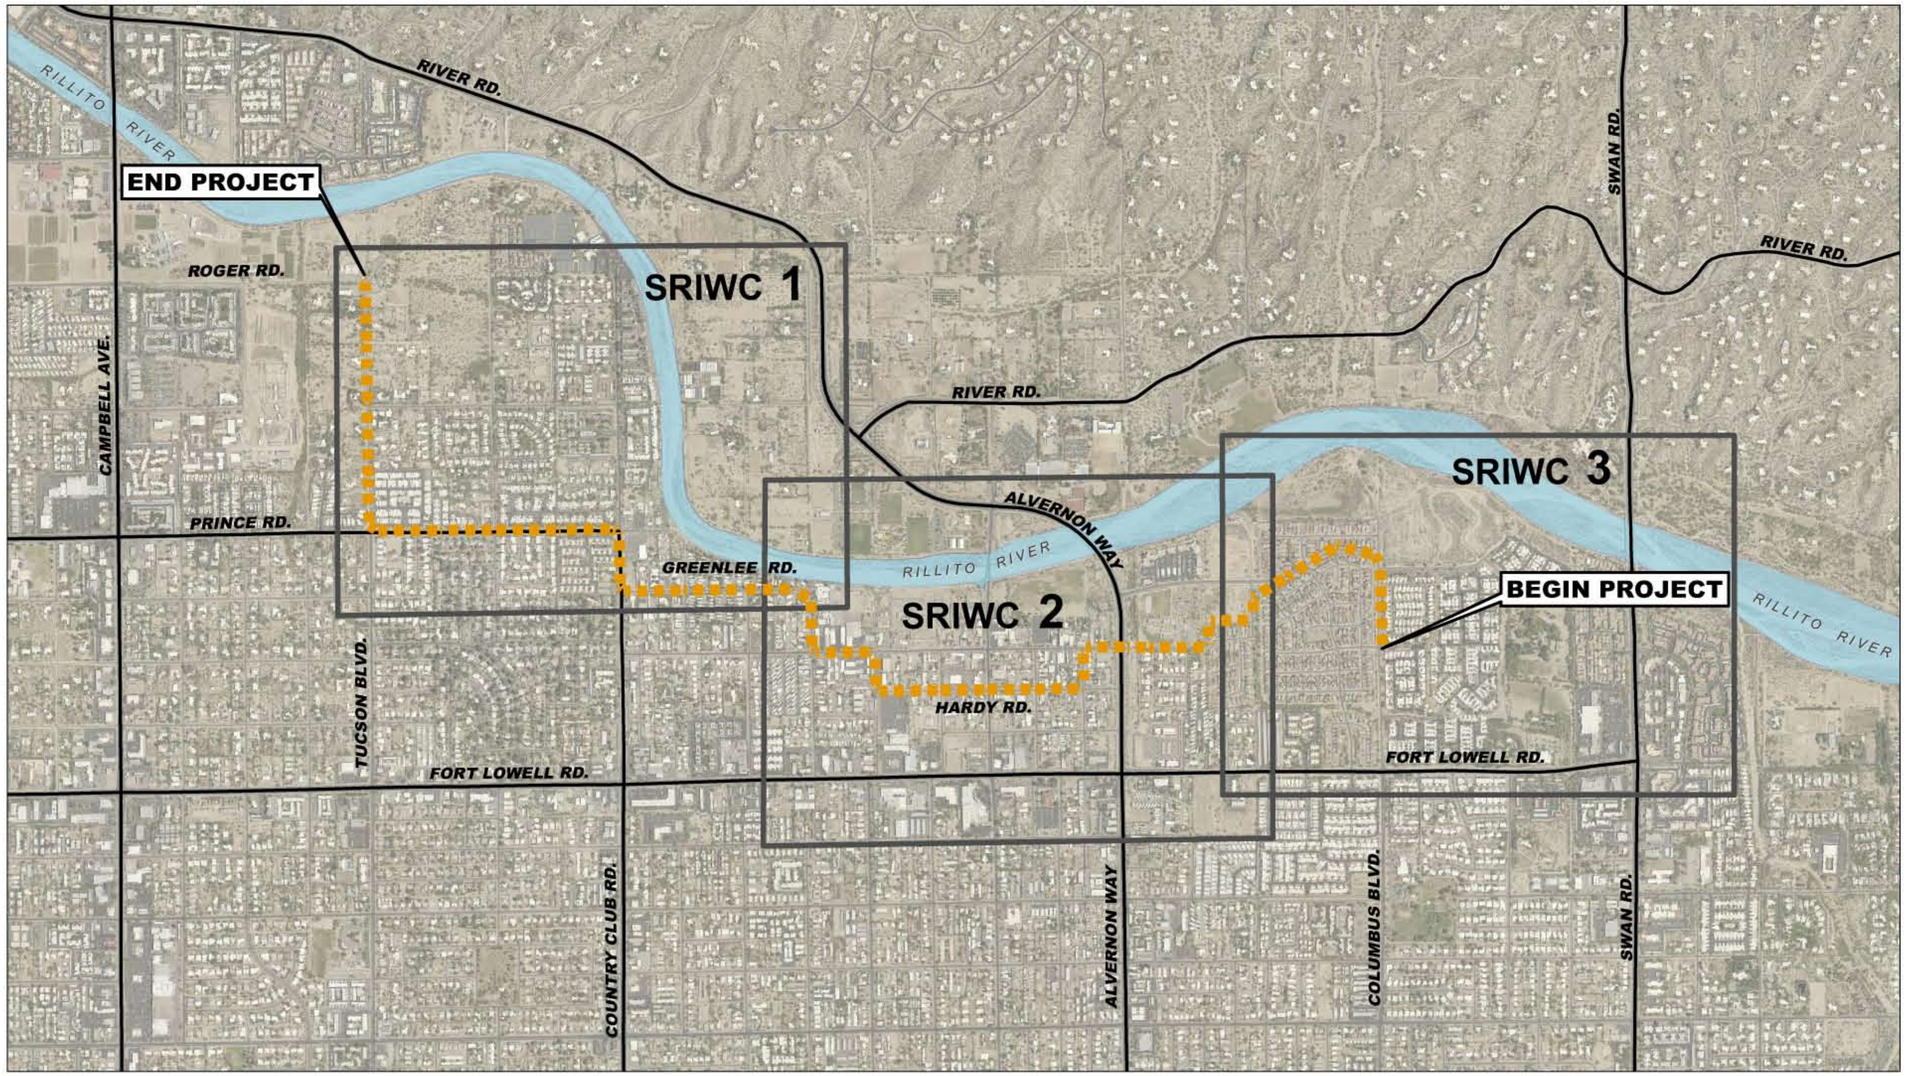

VICINITY MAP

N
W E
S

Legend

- PROPOSED CIPP
- CIPP PLAN SHEET BOUNDARIES
- Streets
- Major Washes

R-2013-151 60%

PN 3SRWC4

NO.	REVISION	APPV'D.	DATE

PRELIMINARY NOT FOR CONSTRUCTION

DESIGNED BY: N.O.
DRAWN BY: S.H.
DATE OF EDITION: N.O.
DATE OF PUBLICATION:
TRUE PROJ. NO.

PIMA COUNTY
WASTEWATER RECLAMATION
201 North Stone Avenue * Tucson, Arizona 85701-1207 * Phone: (520) 724-6500

3SRWC4
SOUTH RILLITO - WEST CENTRAL INTERCEPTOR REHABILITATION PROJECT
INDEX SHEET

R-2013-151

DATE : 01-14-2014

SCALE
HORIZ : N.T.S.
VERT : N/A

SHEET NO. :
INDEX